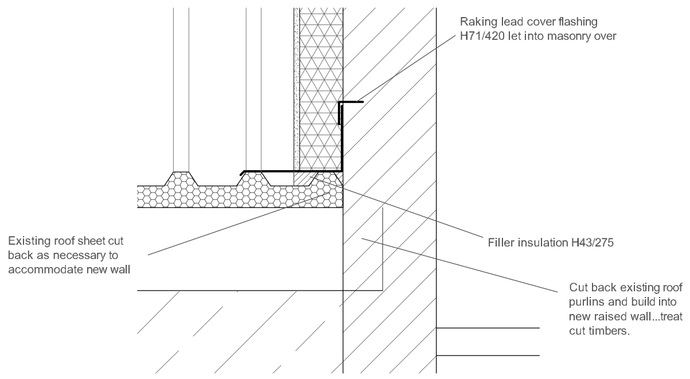

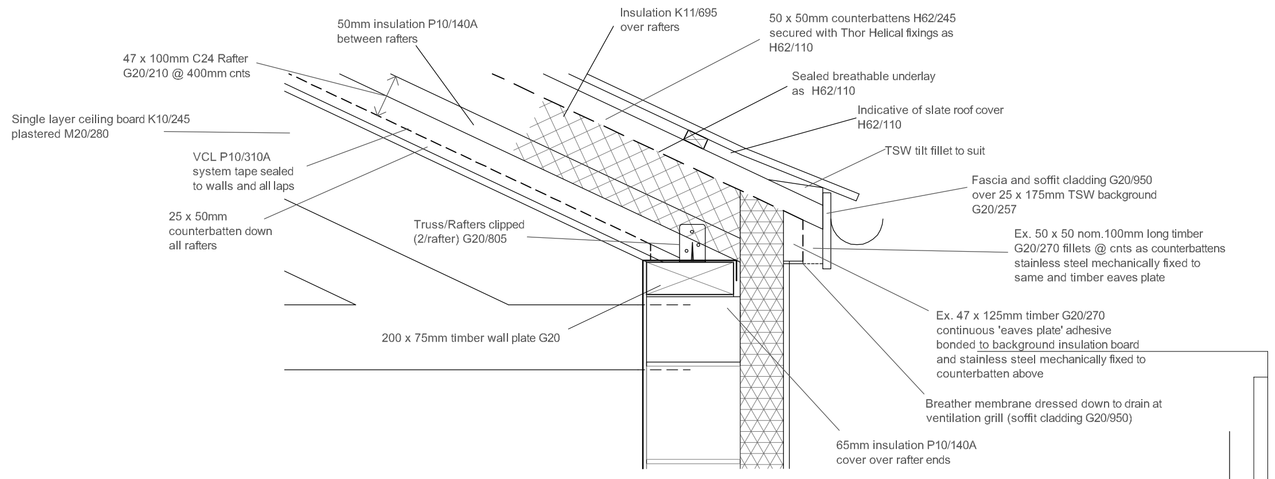

Indicative Detail A

as Proposed

scale 1:10

Note: All details to be discussed with the architect prior to commencement on site.

Indicative Detail D

as Proposed

scale 1:10

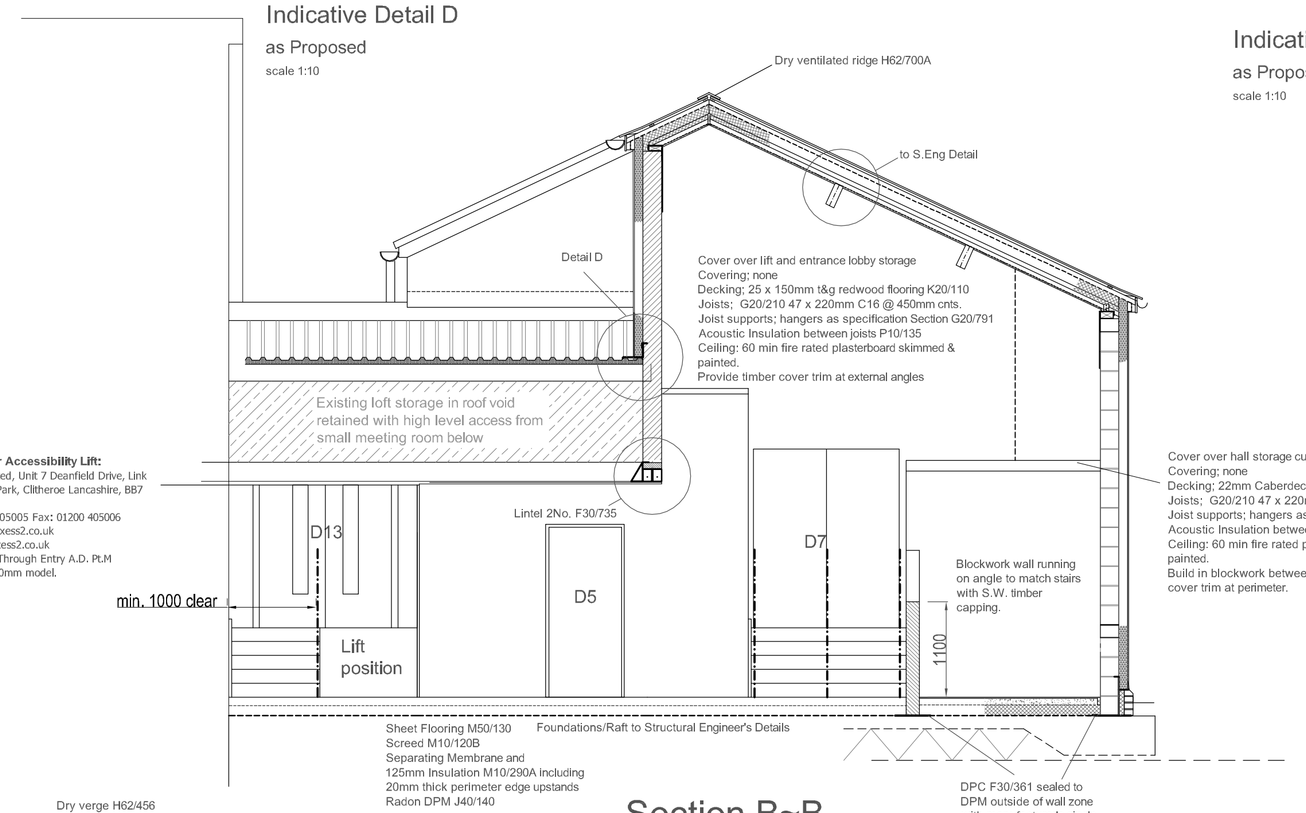

Section B~B

as Proposed

scale 1:50

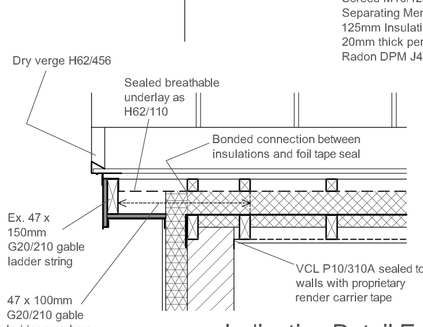

Indicative Detail E

as Proposed

scale 1:20

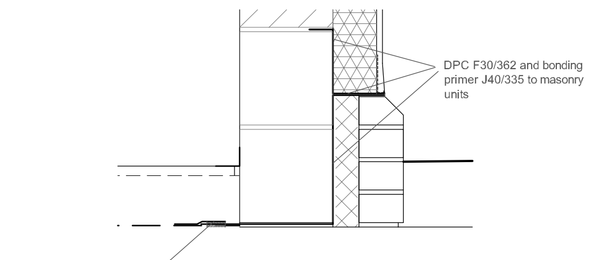

Indicative Detail B

as Proposed

scale 1:10

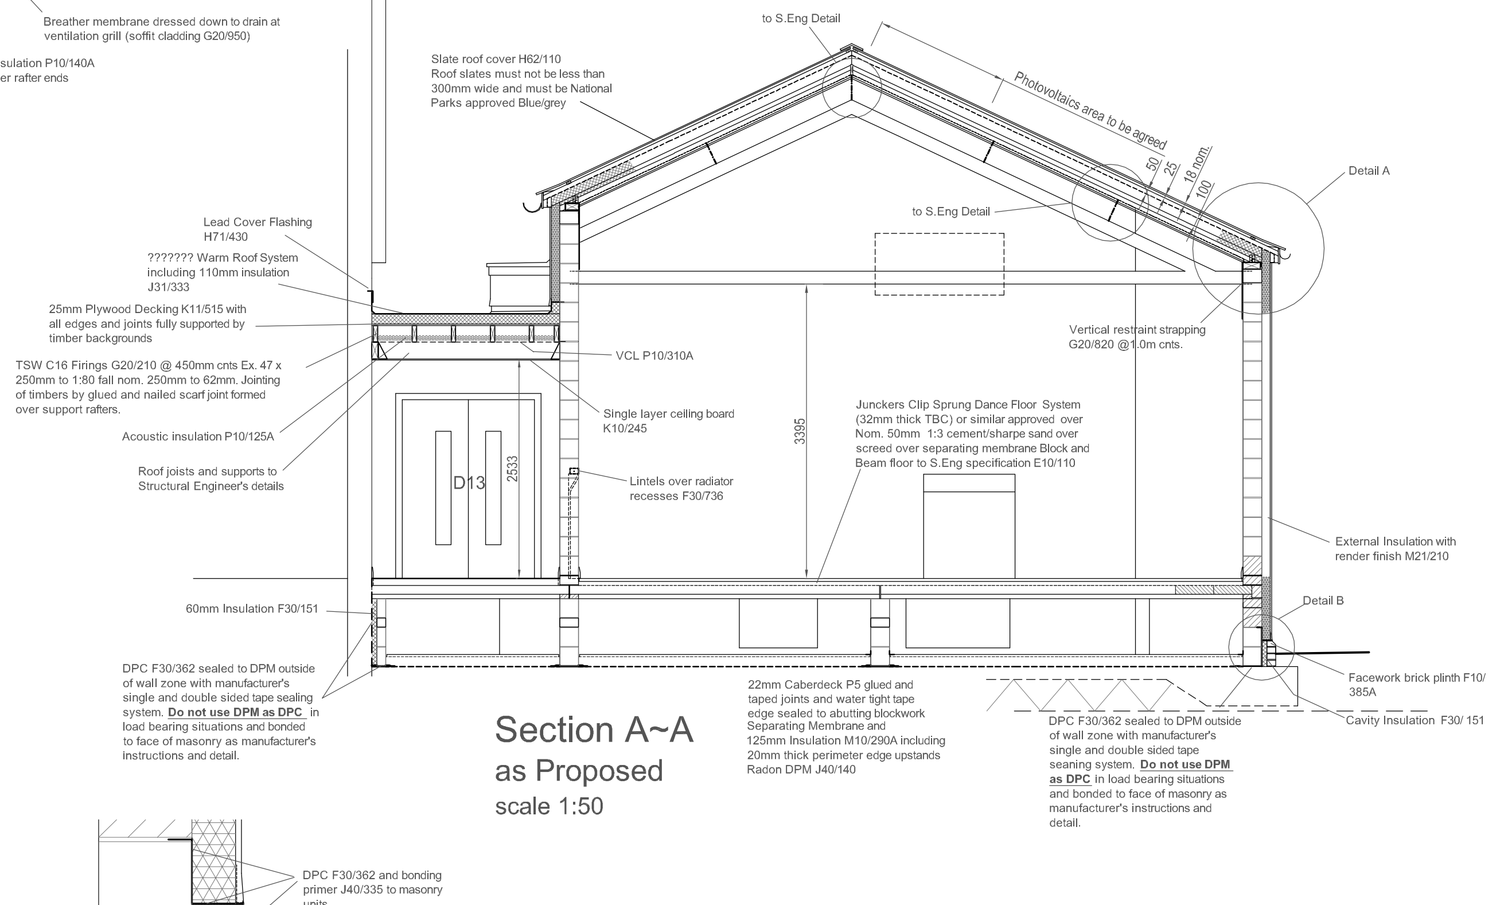

Section A~A

as Proposed

scale 1:50

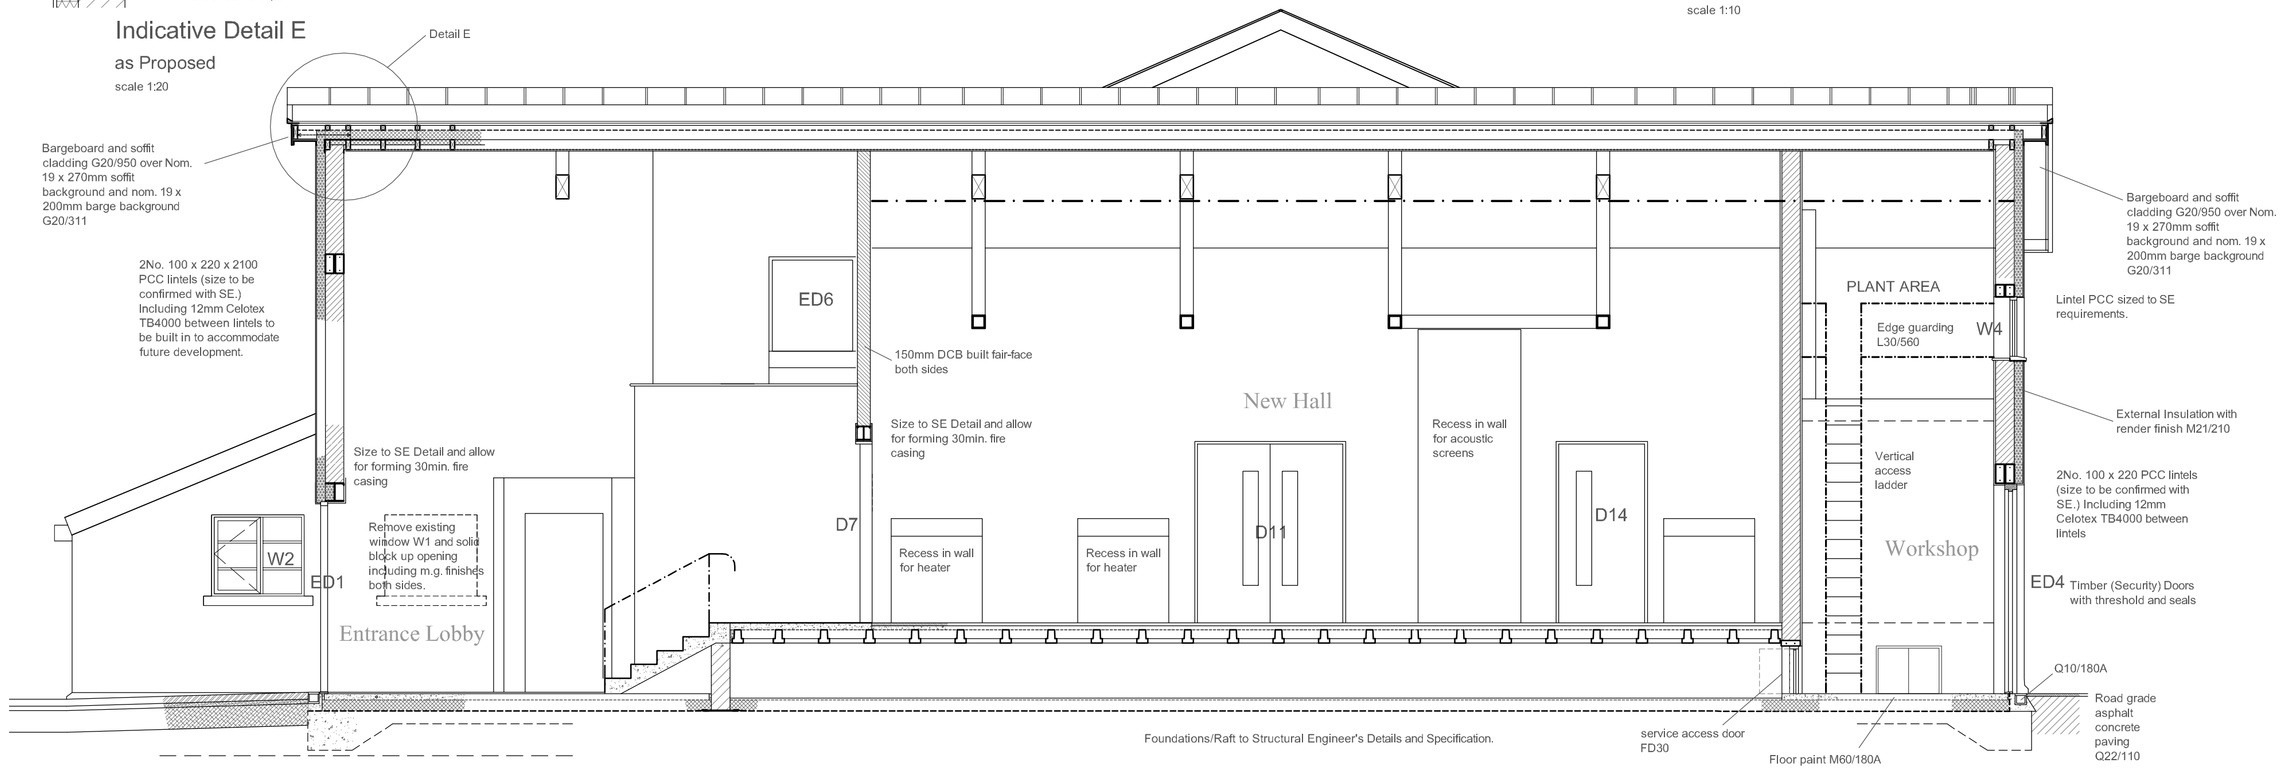

Section C~C

as Proposed

scale 1:50

To be read in conjunction with:
Structural Engineer's, M&E Engineer's, CDM Co-Ordinator's and other project consultants' information, the Preliminaries & General Conditions, NBS Specification

Revisions

Letter	Date	Note
A	03/03/11	Roofwindows removed
B	28/04/2011	Lift relocated and wall positions amended
B	28/04/2011	D5 relocated and store internal wall removed
B	28/04/2011	D1 removed & D13 relocated & formed as double doors
B	28/04/2011	W1 removed and opening block up
C	12/05/2011	Window and door lintels to be PCC

Catalina Architecture Ltd

Creative Unit 12, Aberystwyth Arts Centre
Aberystwyth University SY23 3GL
01970 623480 catalina.enquiries@catalinaarchitecture.co.uk

PROJECT
Neuadd Dyfi Community Hall
Proposed Enlargment

CLIENT
Neuadd Dyfi Management Committee

SUBJECT
SECTIONS
(Indicative)
As Proposed

NUMBER
NEU/CN1/04/01

REVISION
C

SCALE
as indicated @ A1

DATE
February 2011

© This drawing and the building works depicted are the copyright of the Architect and may not be reproduced except with written consent.
Do not scale off drawings. All dimensions and levels are to be carefully ascertained & checked on site prior to ordering, fabrication, manufacture, etc .